


Chitrakoot

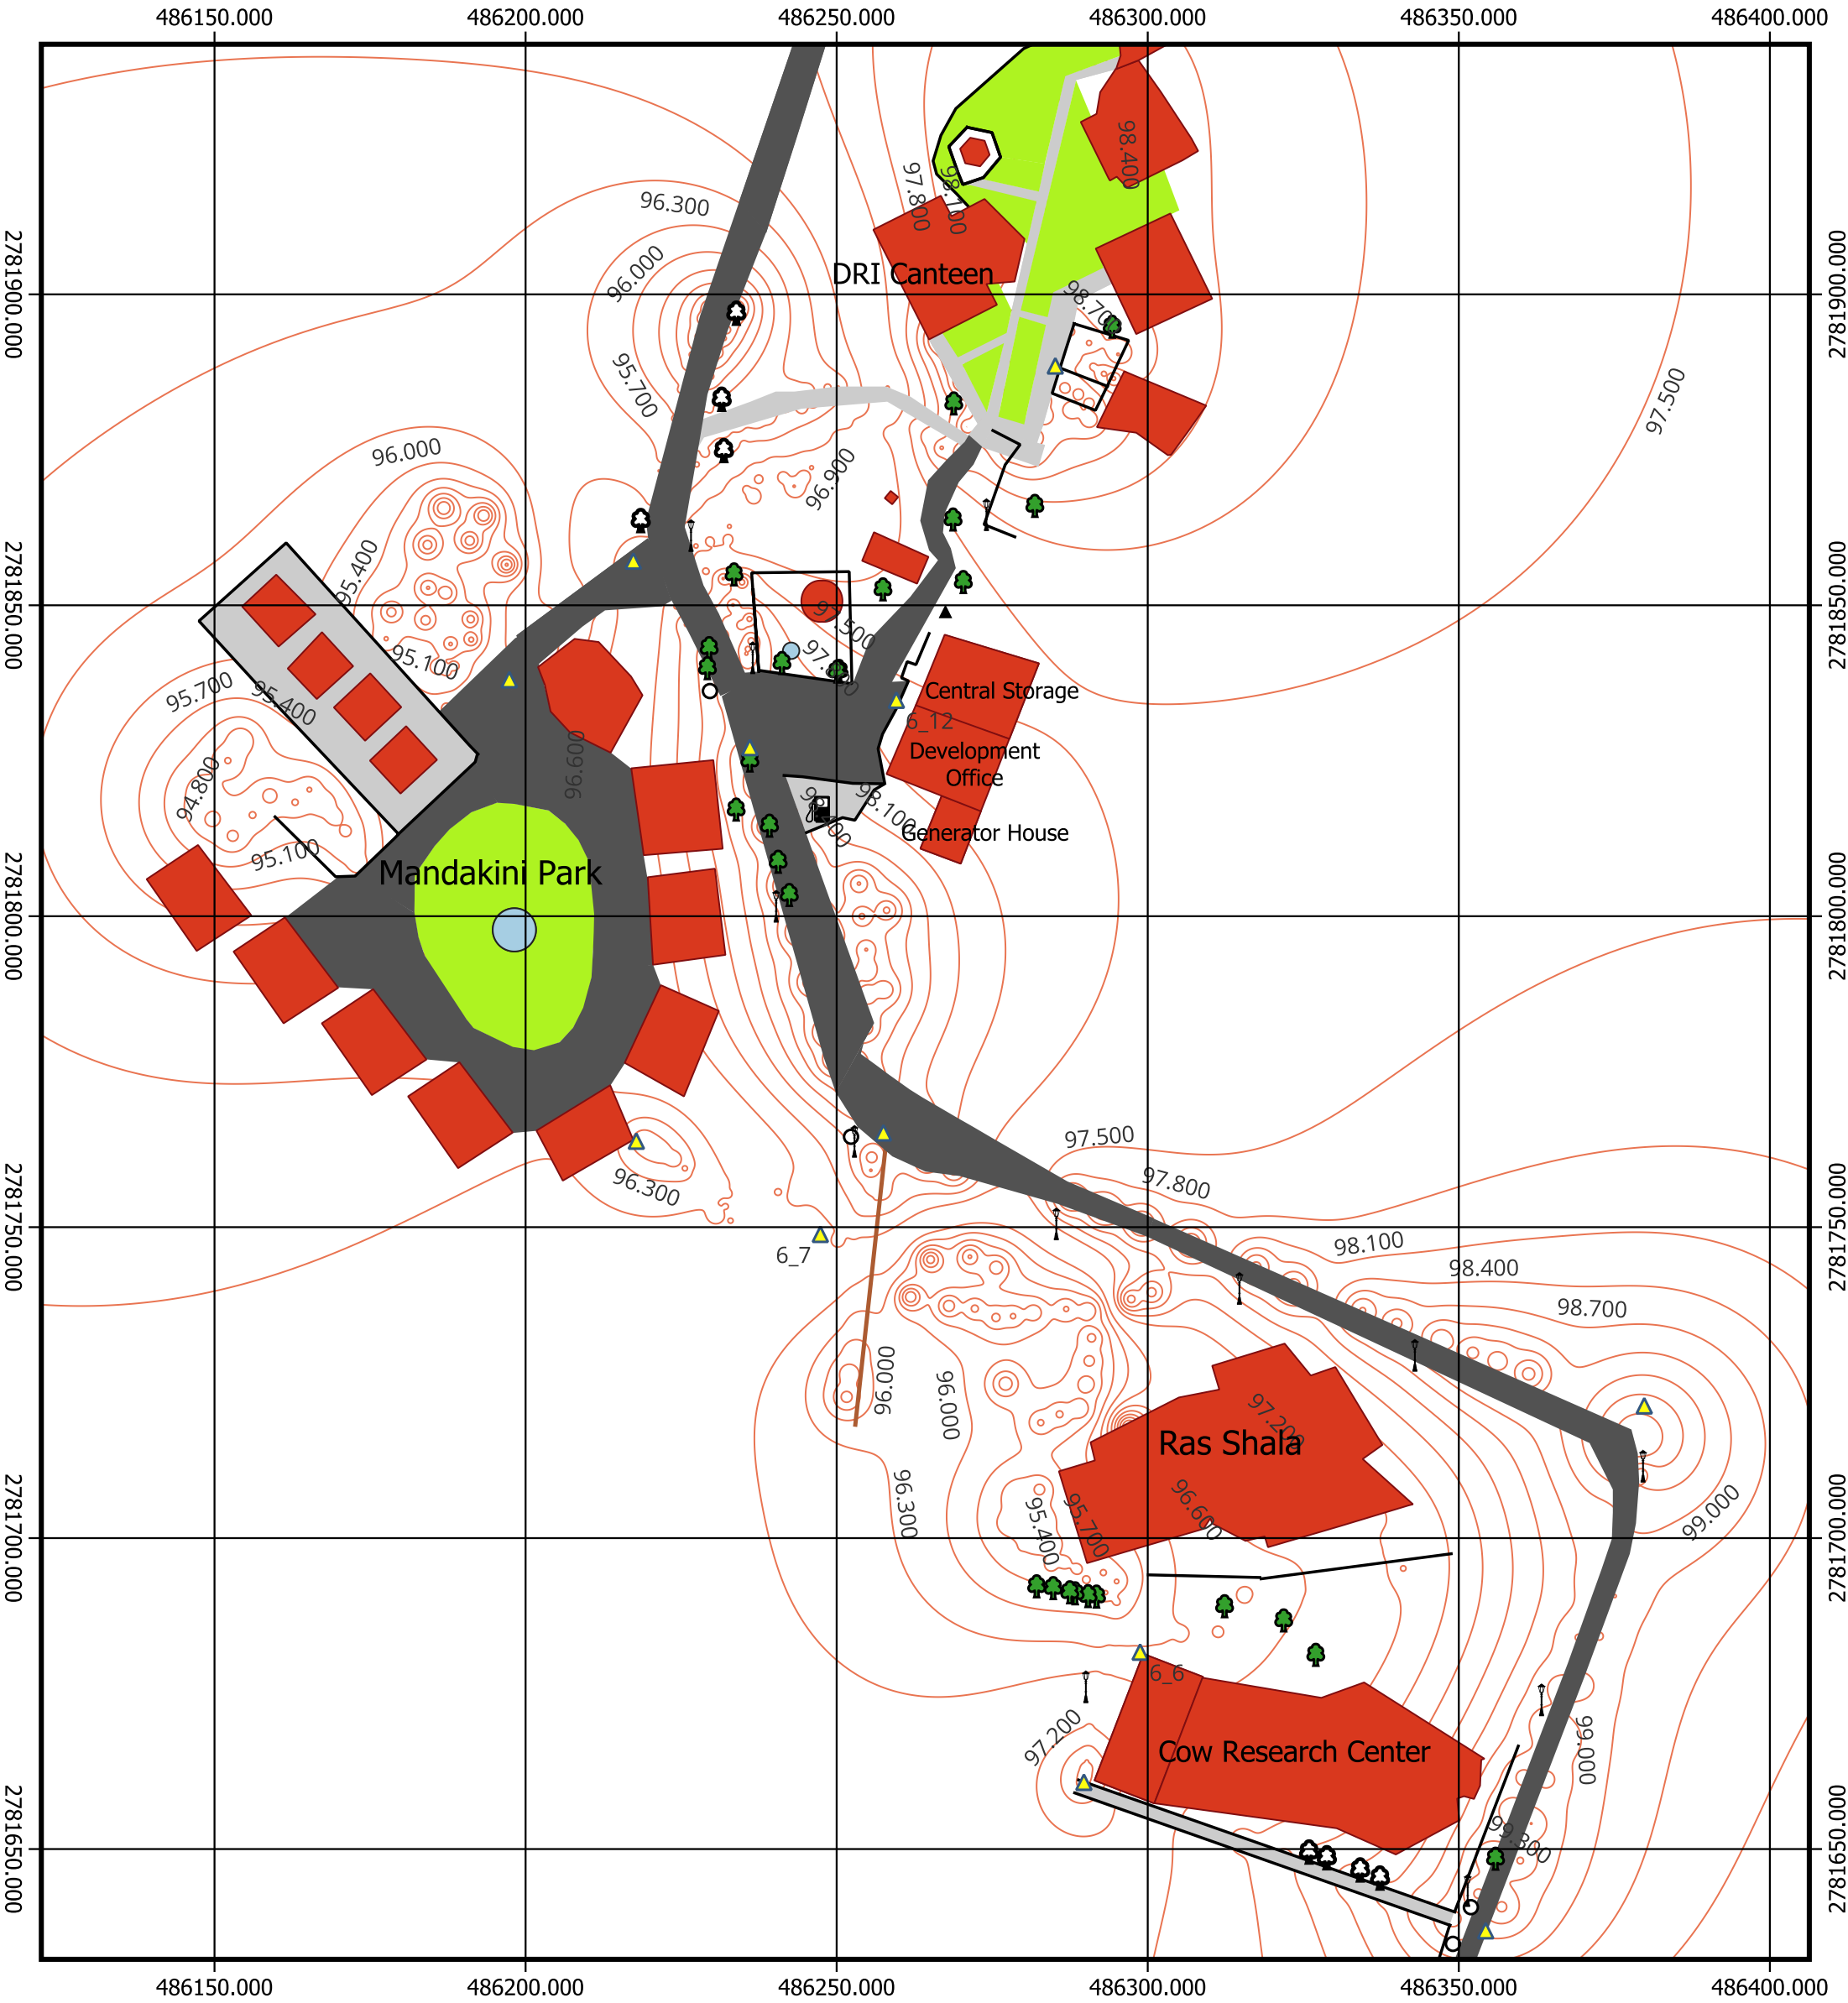

Arogyadham



- petrol pump
- Survey Tree
- Control Points
- trees
- Building
- Water
- boundary
- Lightpole
- Manhole
- Road
- lawn
- Kacha Road
- Tap
- pathway
- Contours
- Well

1:1000

0 25 50 m

CI - 0.3m

Projection- UTM

Datum- WGS84 44N

Group 6
Faiza Khan 200361
Smriti Tripathi 200988
Swati Kumari 201043
Tarun Rambali Yadav 201048
Utkarsh Srivastava 201070